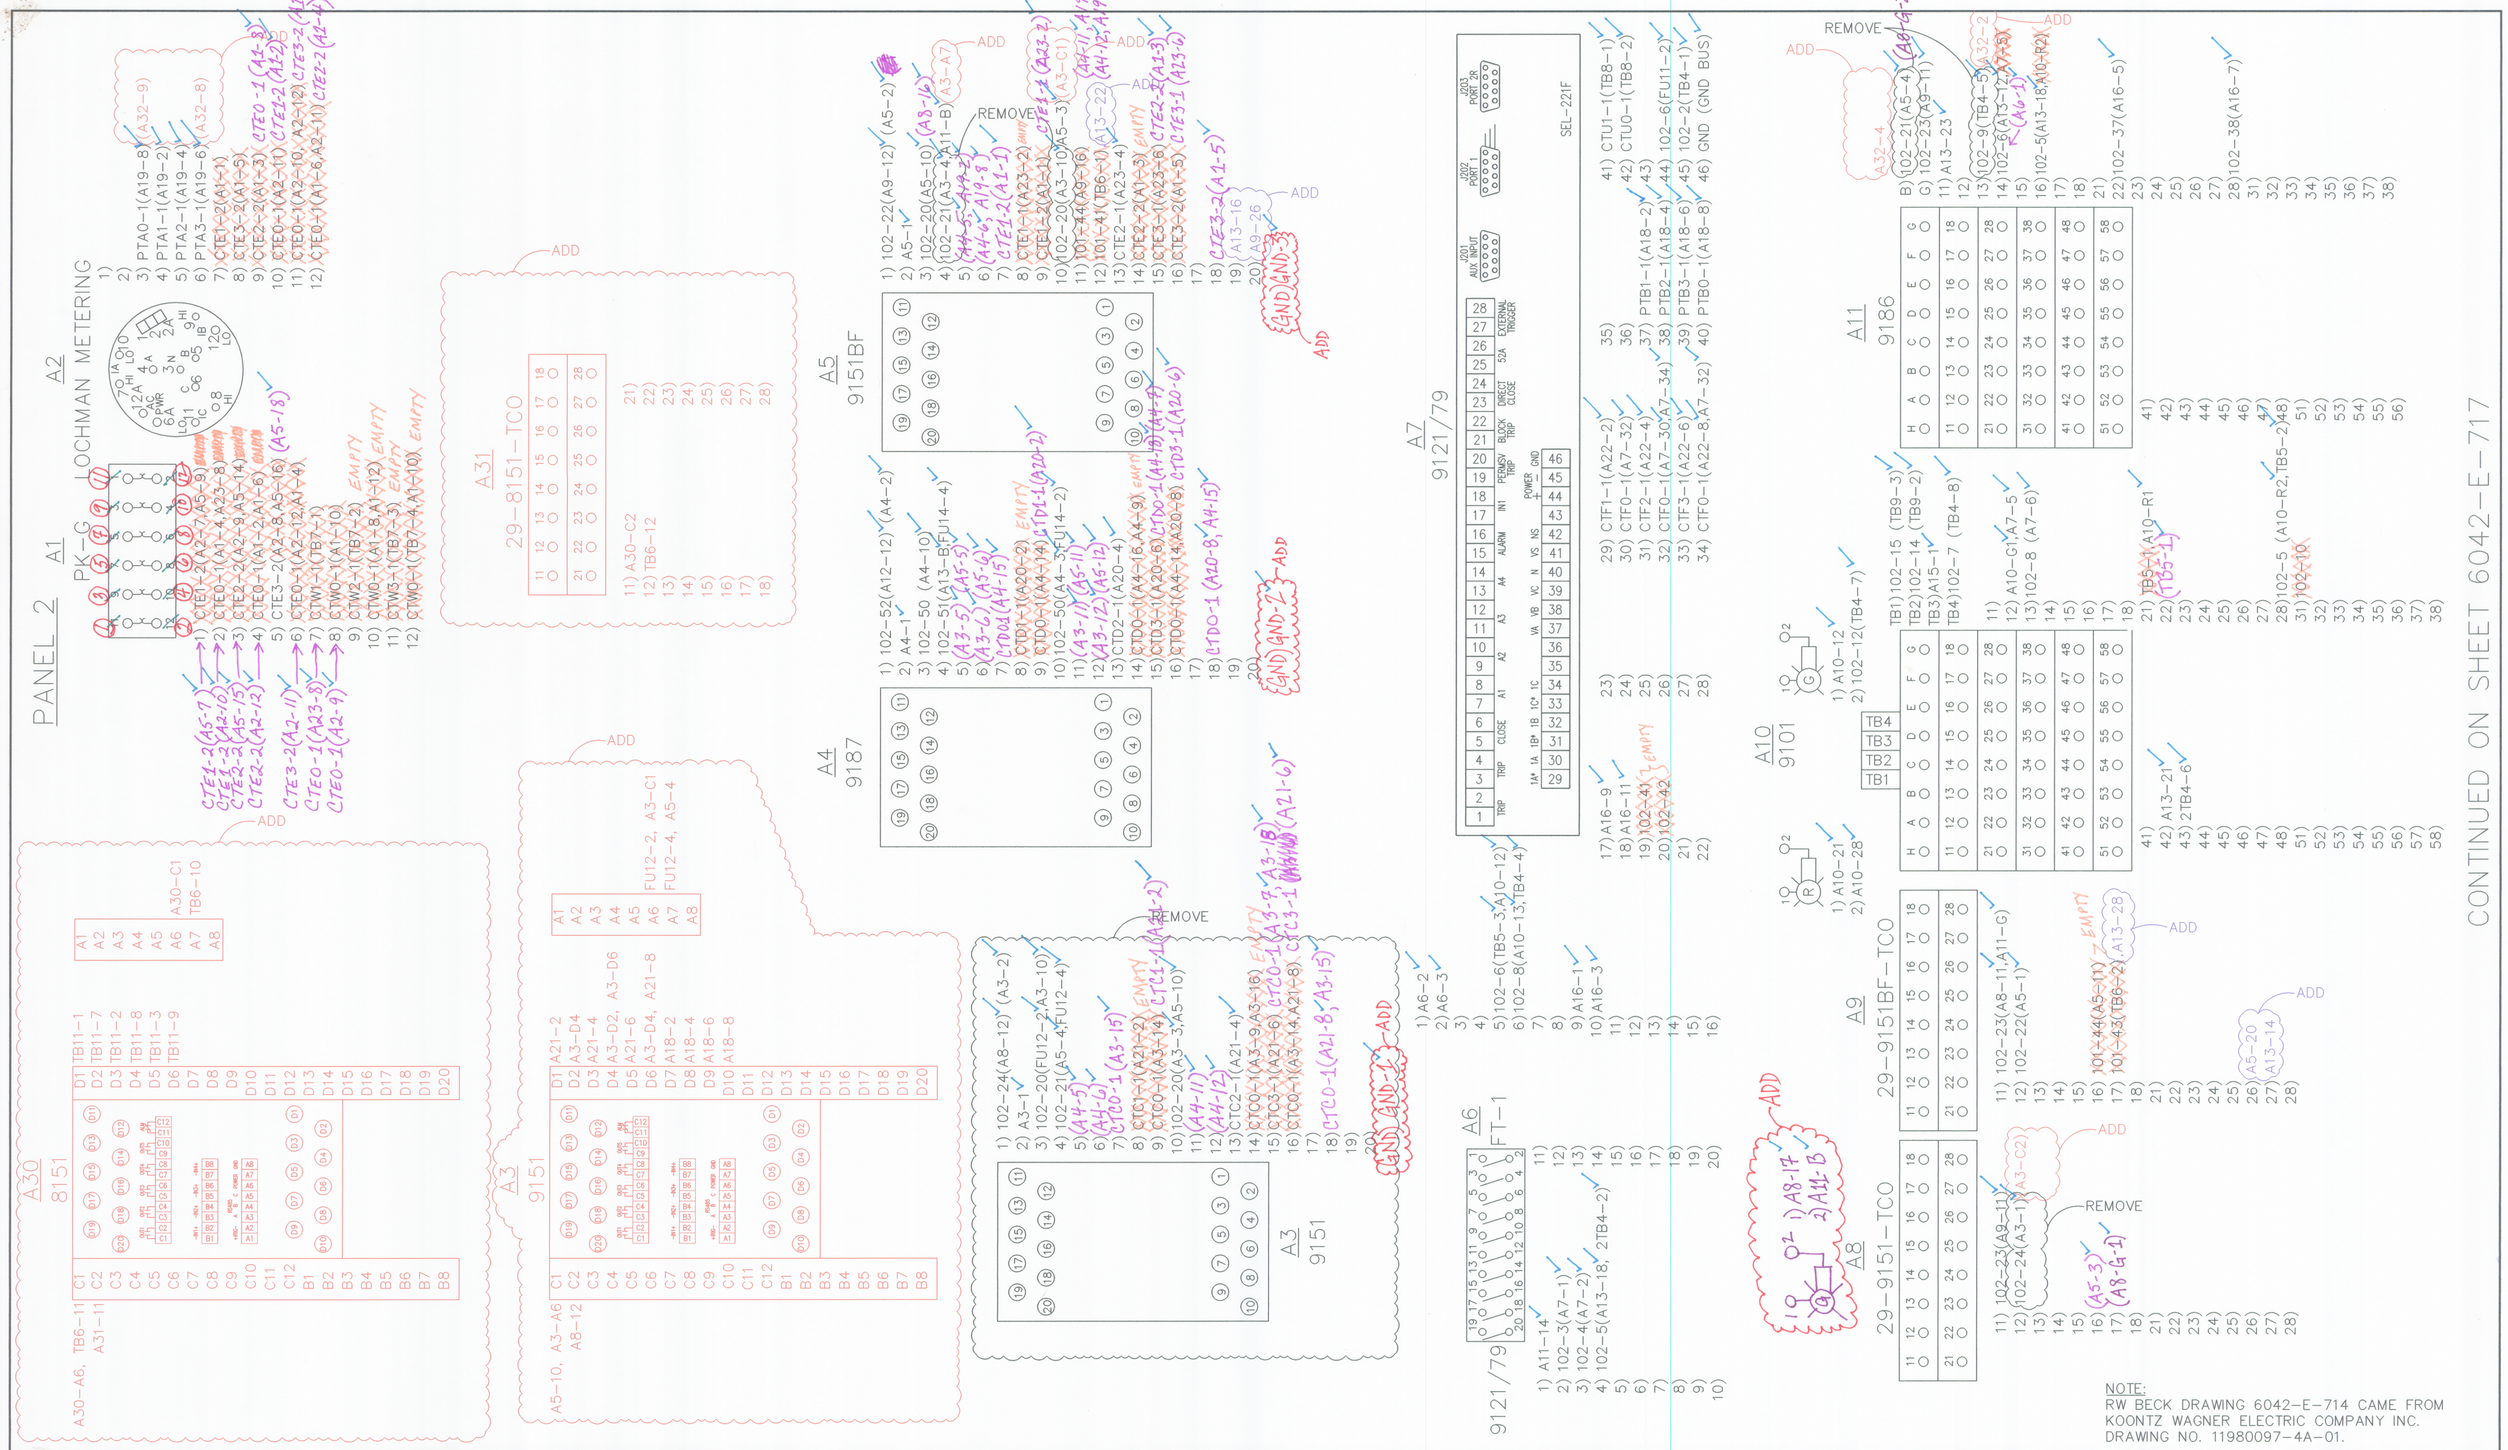

NOTE:
RW BECK DRAWING 6042-E-714 CAME FROM KOONTZ WAGNER ELECTRIC COMPANY INC. DRAWING NO. 11980097-4A-01.

REV	DATE	CHK'D	APP'D	REVISION DESCRIPTION
4				SUBSTATION EXPANSION, GENERAL REVISIONS, ISSUED FOR CONSTRUCTION

DESIGNED

DRAWN

ISSUED FOR CONSTRUCTION

✓ VERIFIED
X NON EXISTENT
( ) ADDED LATER/CHANGED

R·W·BECK
R.W. Beck, Inc.
400 Professional Park Dr.
Goodlettsville, TN 37072-2100
(615) 859-3900

CITY OF HIGHLAND
HIGHLAND SUBSTATION
RELAY PANEL 2
WIRING DIAGRAM ~~FRONT~~ REAR WIRING VIEW
REMOVE ADD

PROJECT NUMBER: 07-70124-01114-1000
SHEET OF:
DRAWING NUMBER: 6042-E-714.4