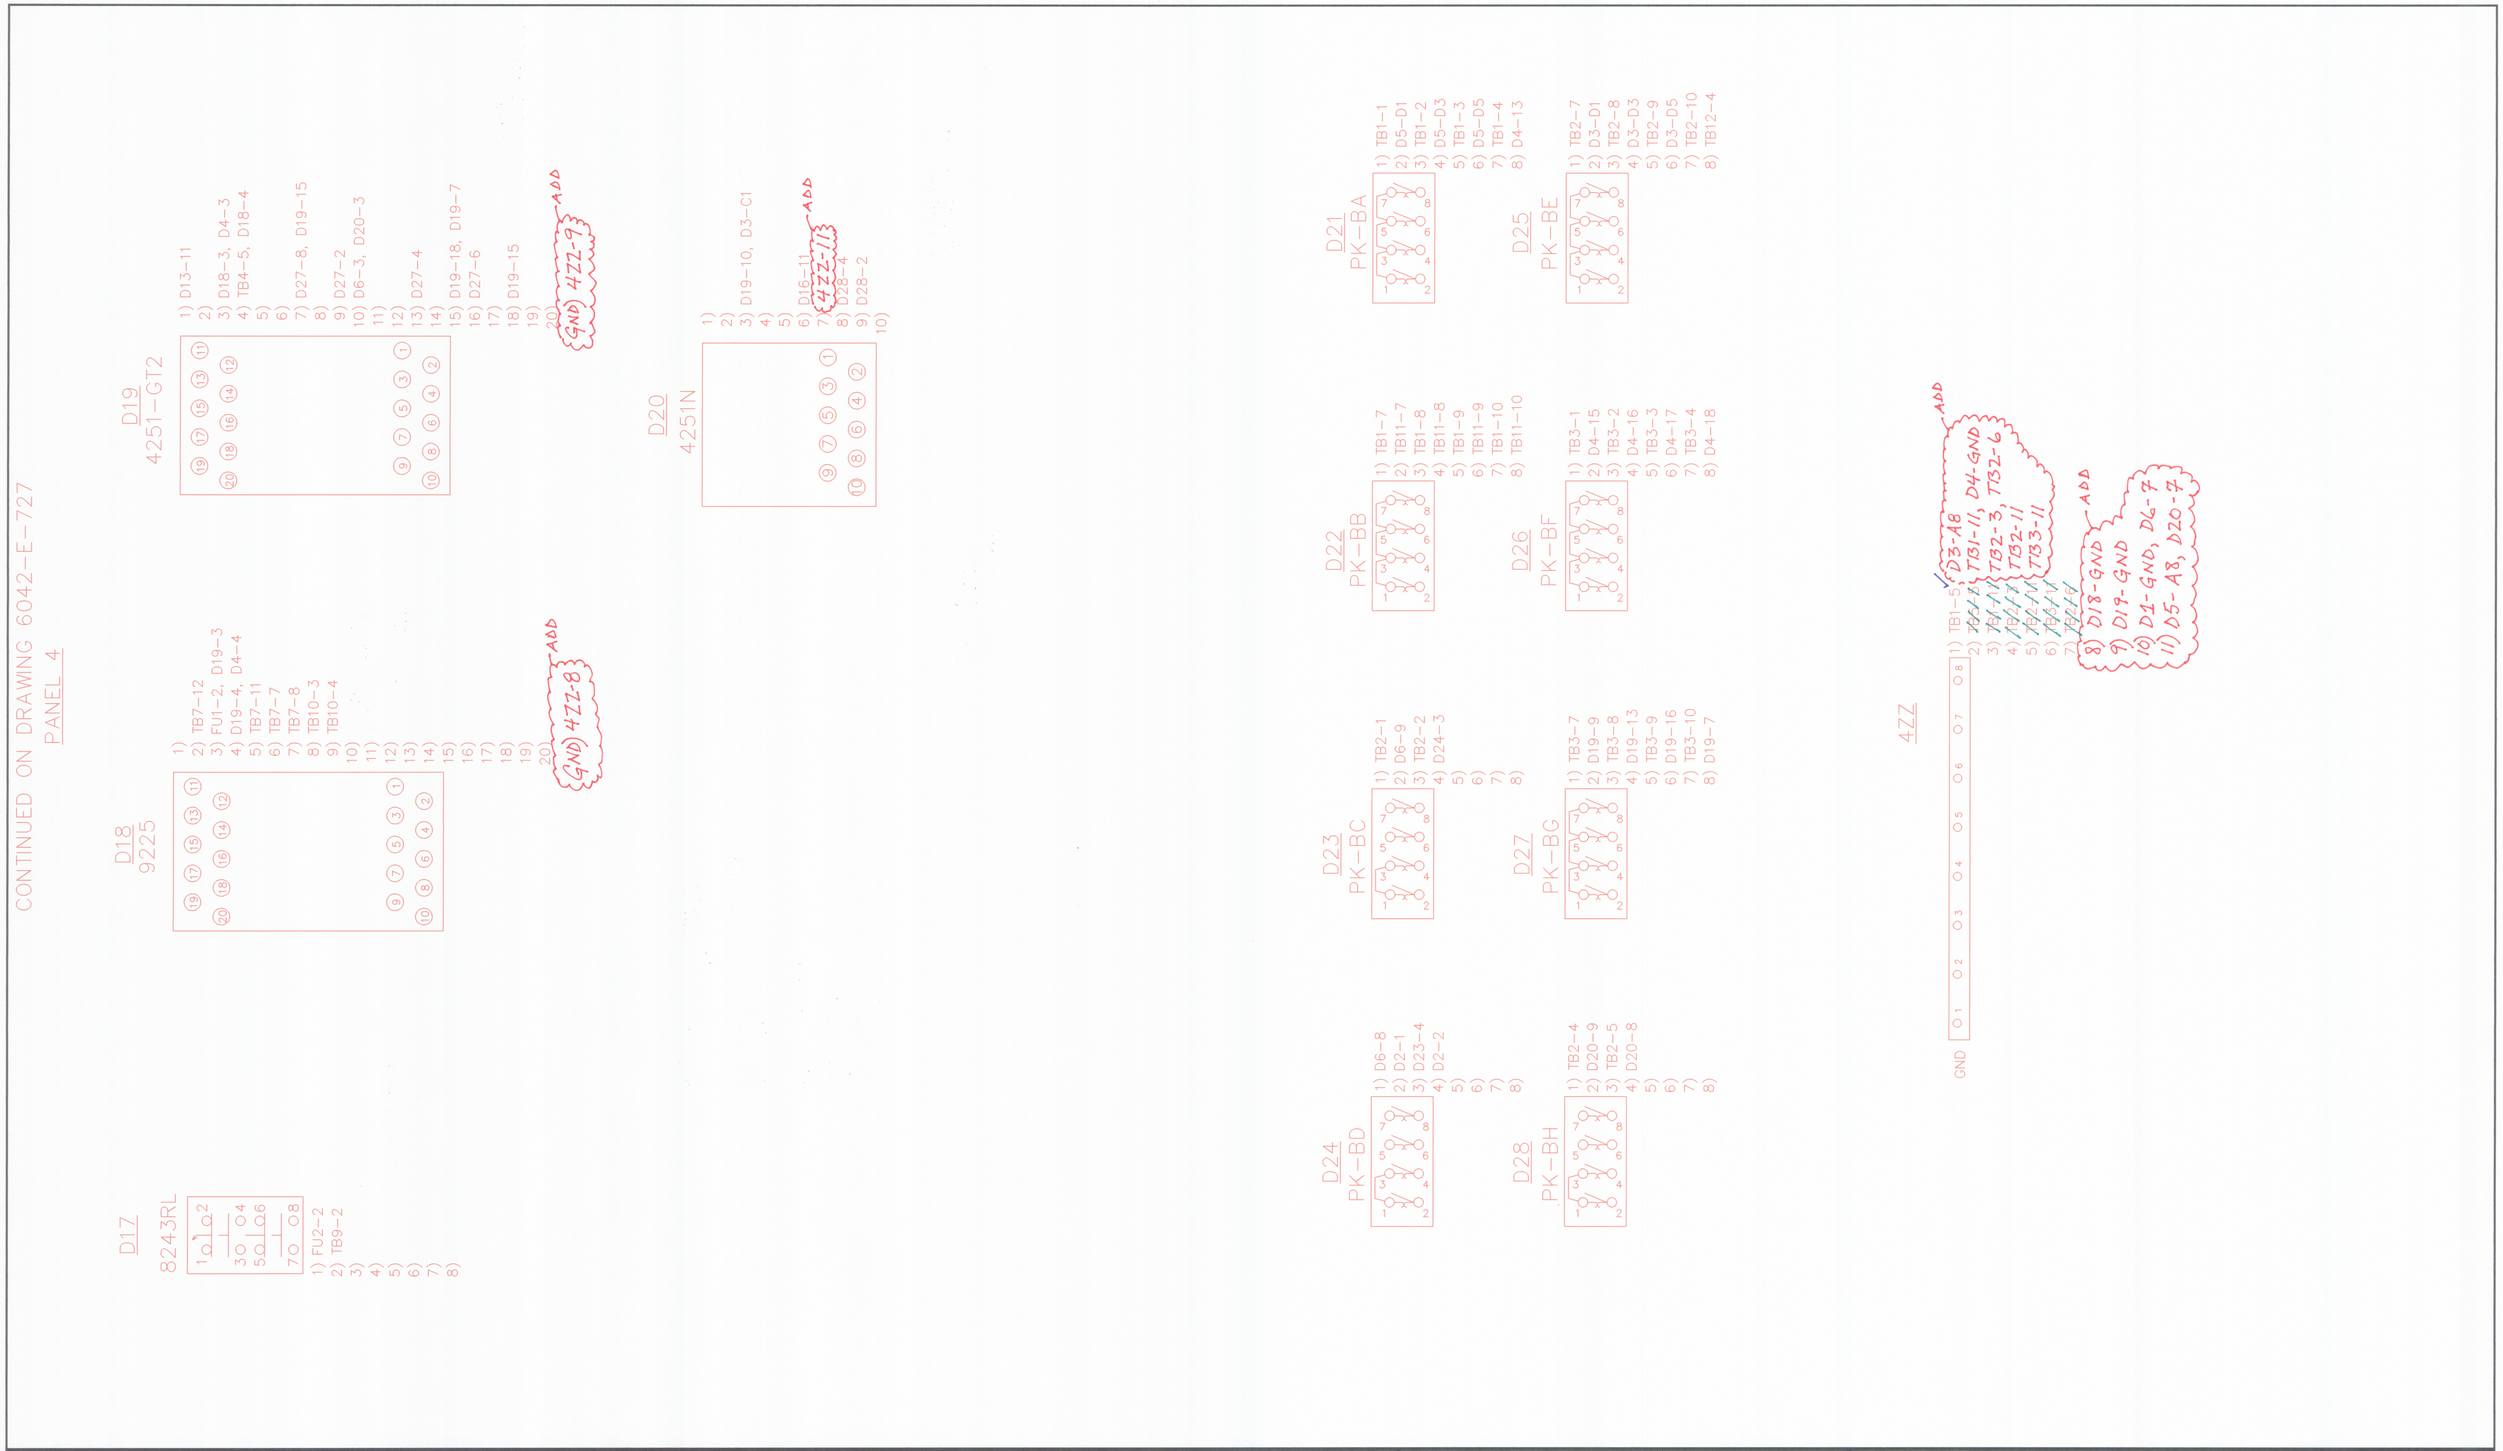


| REV | DATE | CHK'D | APP'D | REVISION DESCRIPTION |
|---|---|---|---|---|
| 0 | | | | ISSUED FOR CONSTRUCTION |

DESIGNED

DRAWN

**ISSUED FOR CONSTRUCTION**

R·W·BECK

R.W. Beck, Inc.
400 Professional Park Dr.
Goodlettsville, TN 37072-2100
(615) 859-3900

CITY OF HIGHLAND
HIGHLAND SUBSTATION

PANEL 4 FRONT WIRING VIEW

CONNECTION DIAGRAM

PROJECT NUMBER: 07-70124-01114-1000

SHEET OF:

DRAWING NUMBER: 6042-E-728.0