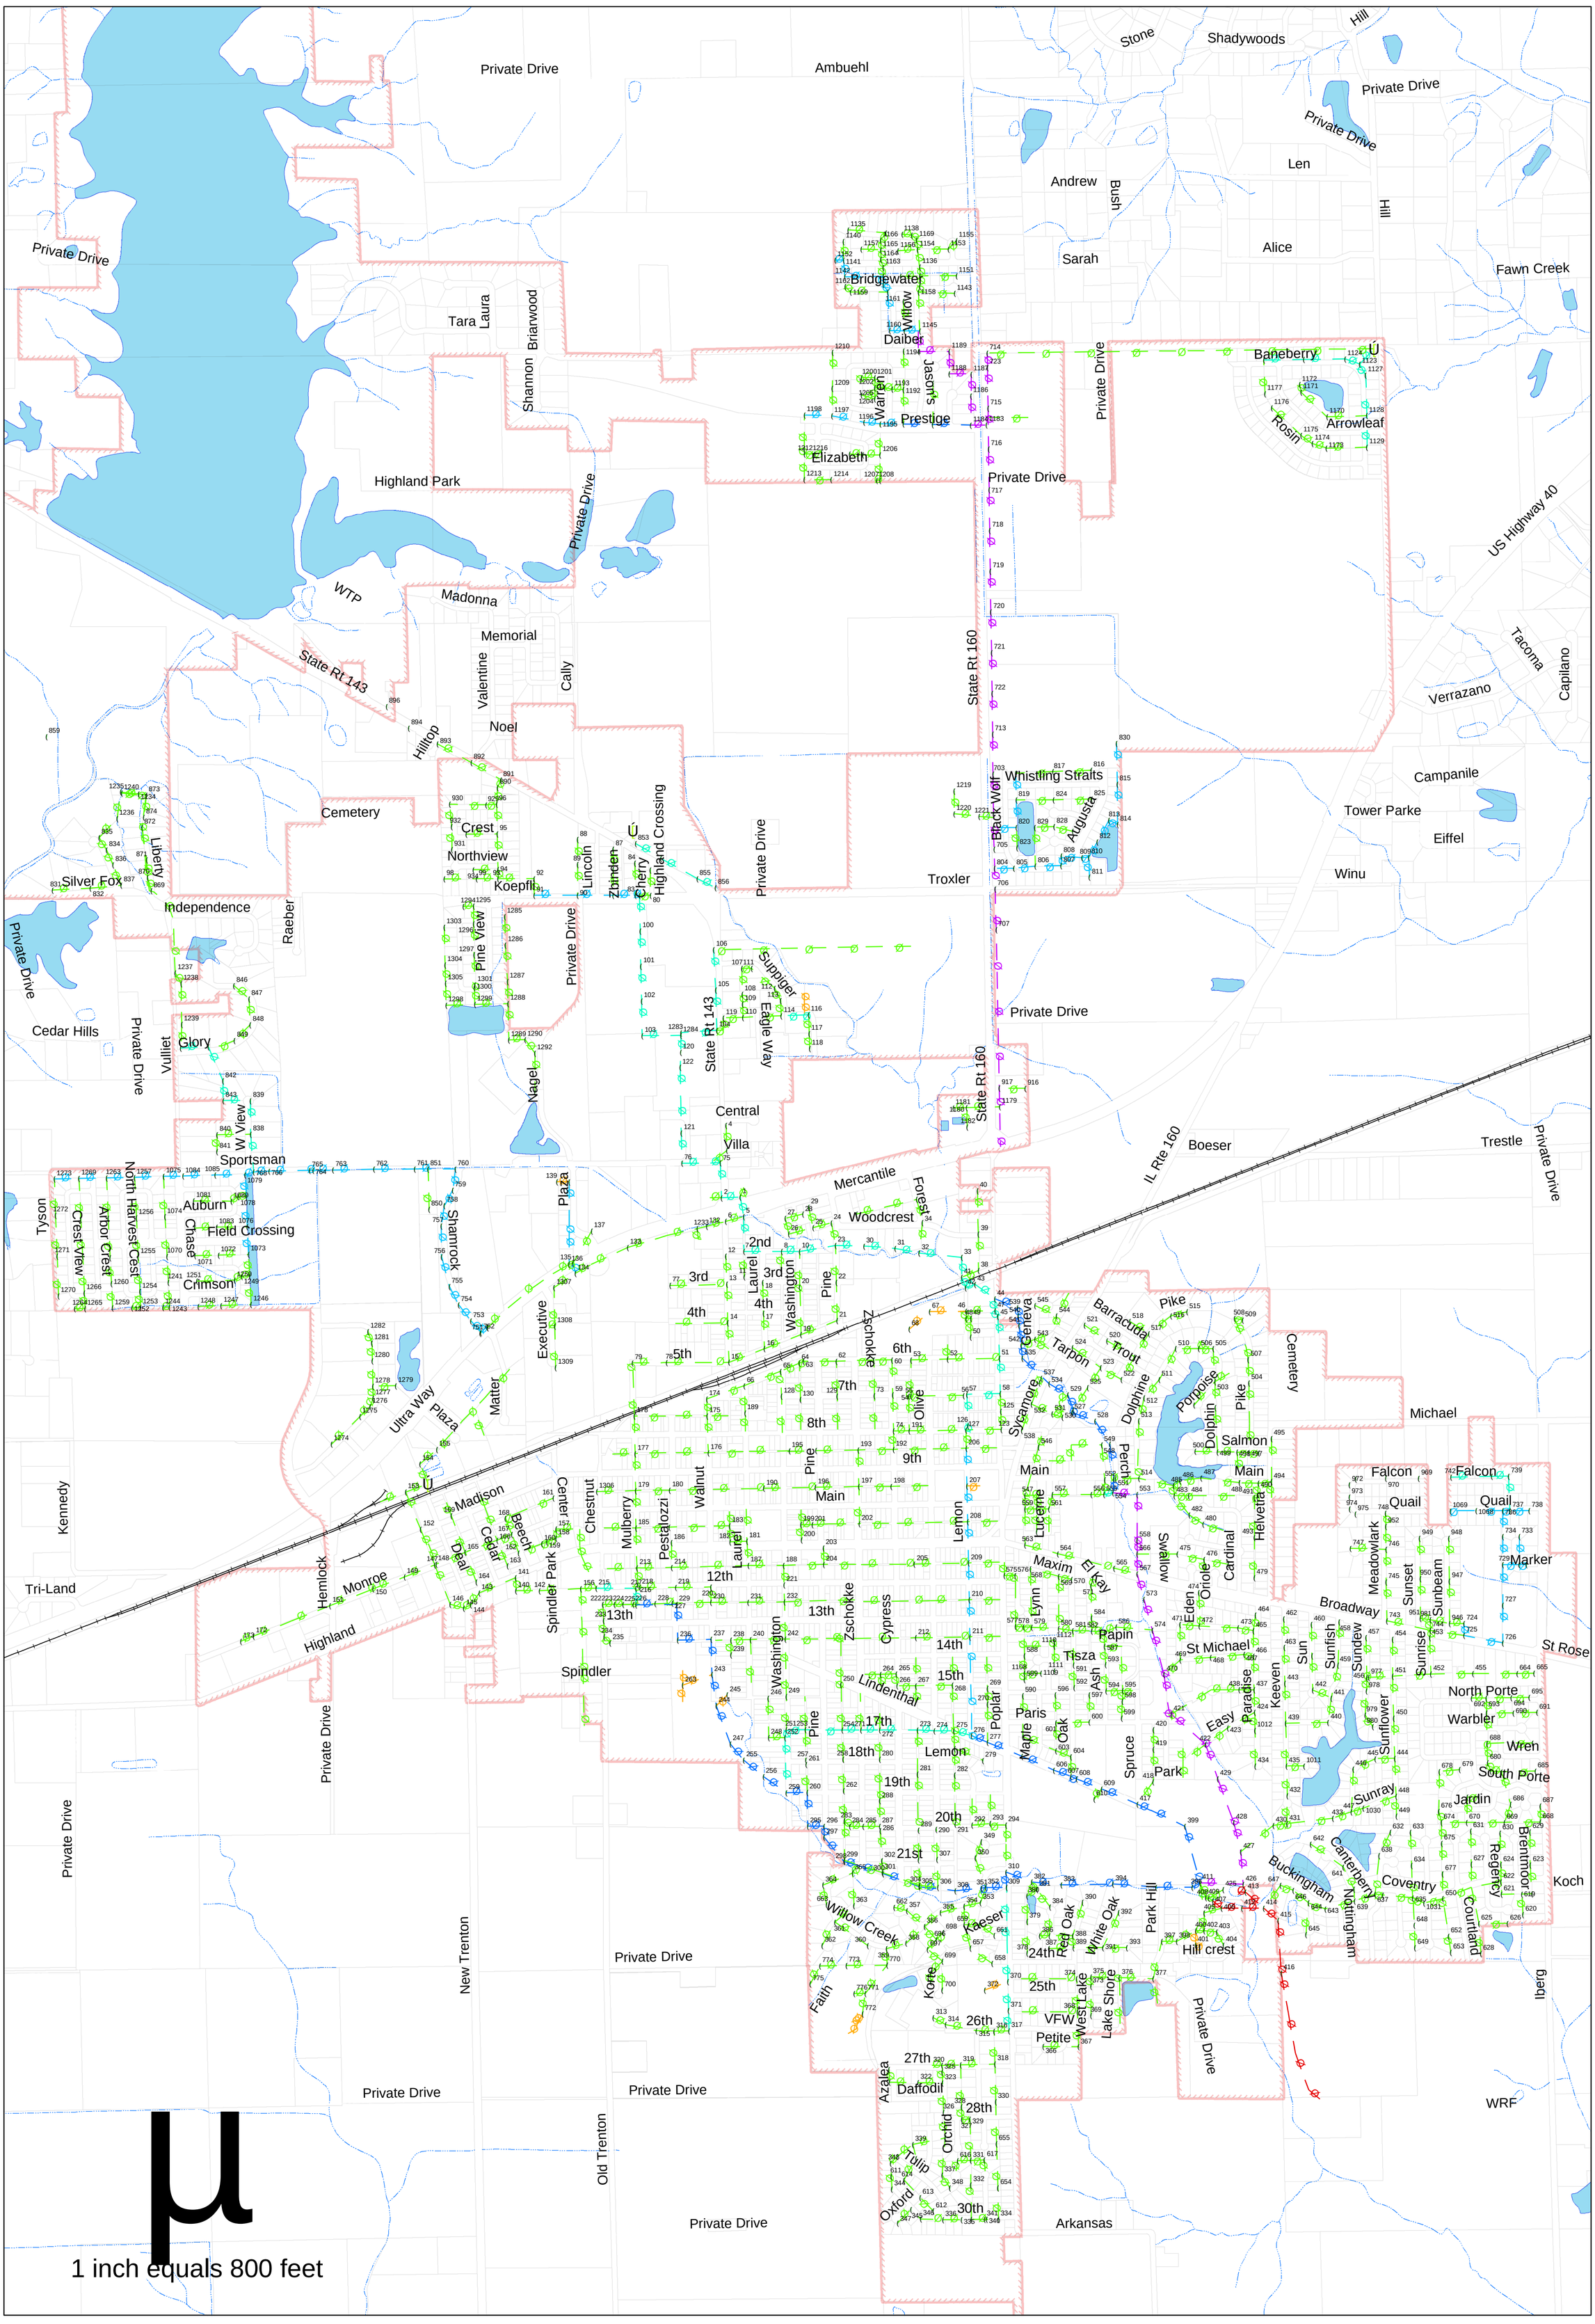

1 inch equals 800 feet

Legend

Parcels	**Sanitary Mains**
Corporate Boundary	**Main Size**
Lakes	Size Not Available
Streams	6
Pump_Stations	8
Sanitary Manholes	10
	12
	15
	18
	24

Sanitary Sewer Collection System

CITY OF HIGHLAND
PUBLIC WORKS DEPARTMENT

DESIGNED BY JD | JOB NO.
DRAWN BY JD | SHEET NO. 1
CHECKED BY JD
DATE 11/28/05